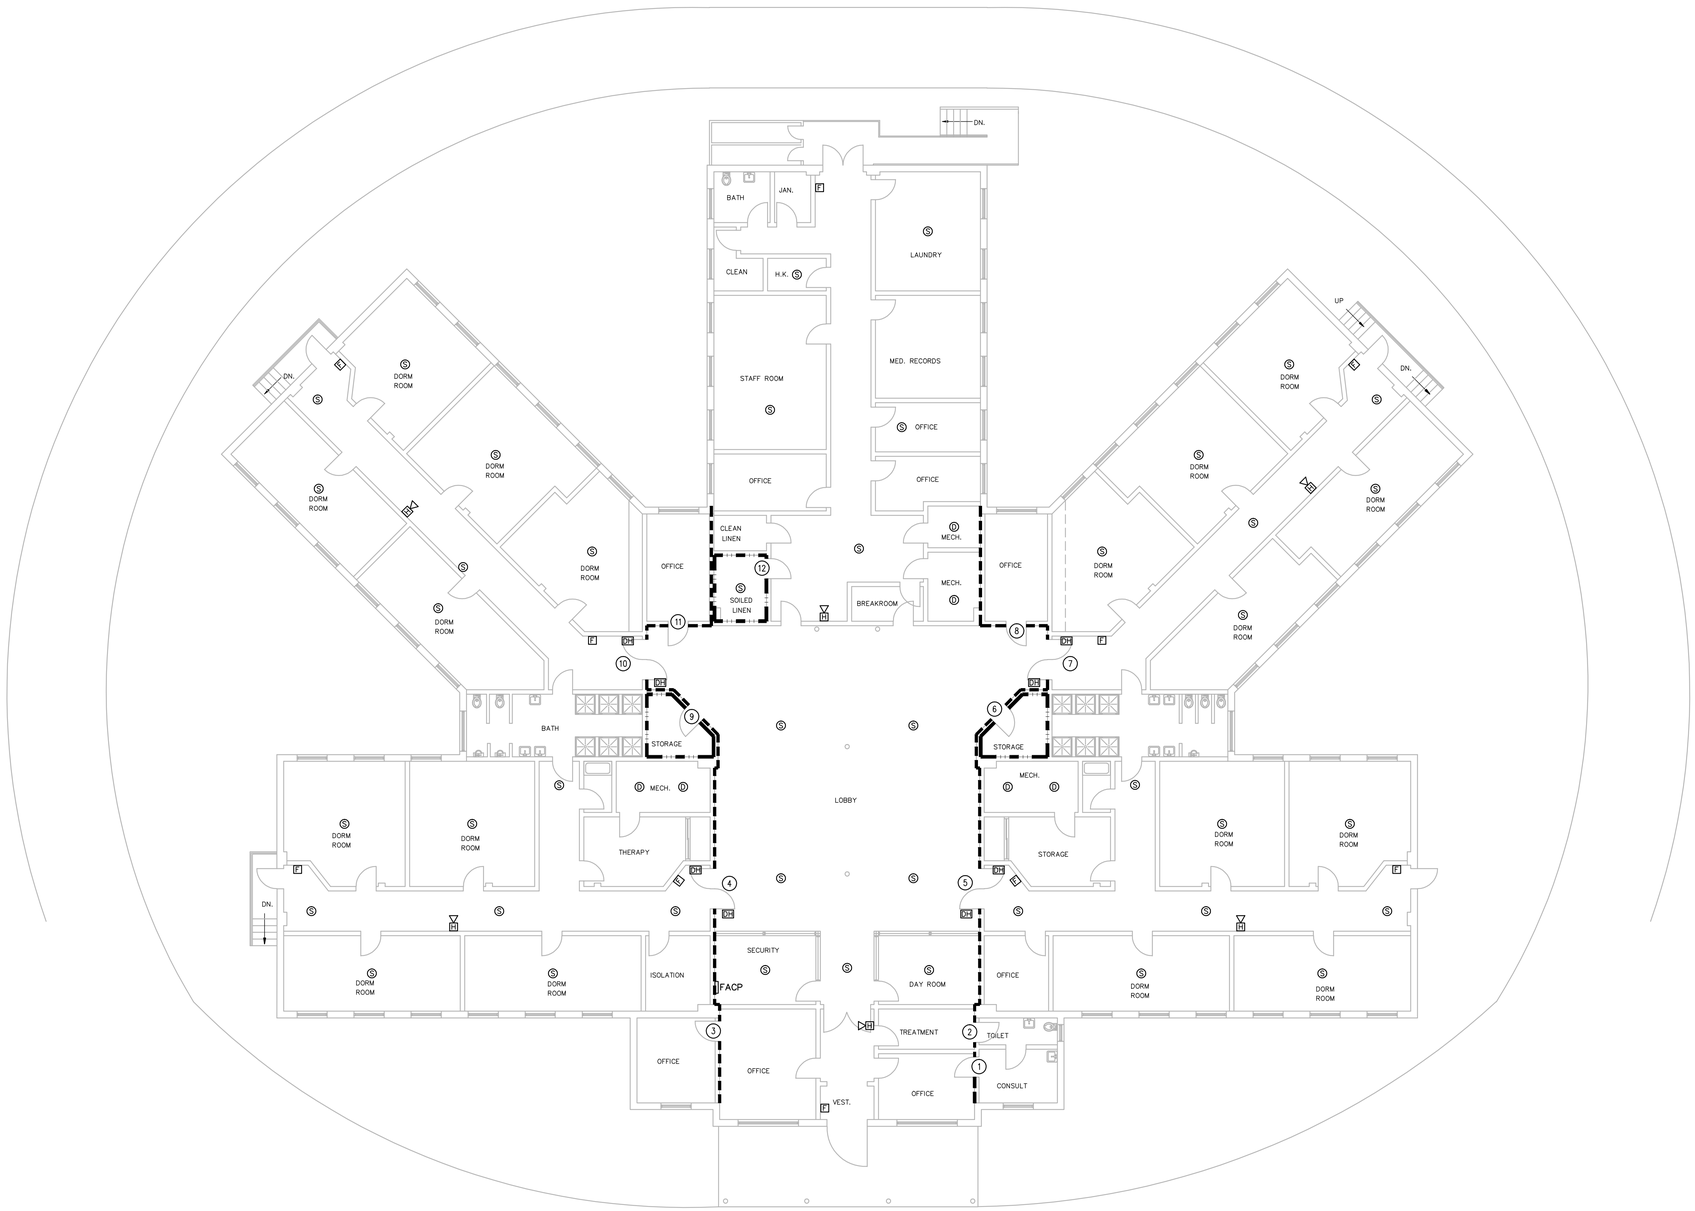

NORTH

1 VETERANS HOUSE
SCALE: 3/32" = 1'-0"

SYMBOL SCHEDULE

	FIRE PARTITION - 2HR. RATED
	SMOKE BARRIER PARTITION - 2HR. RATED
F	FIRE ALARM SYSTEM PULL STATION
S	FIRE ALARM SYSTEM SMOKE DETECTOR
D	FIRE ALARM SYSTEM DUCT DETECTOR
H	FIRE ALARM SYSTEM HORN
DH	DOOR HOLDER
FACP	FIRE ALARM CONTROL PANEL
REMOTE FACP	REMOTE FIRE ALARM CONTROL PANEL
FS TS	SPRINKLER FLOW SWITCH & TAMPER SWITCH
100	DOOR TAG
H	CEILING MOUNTED HORN/STROBE

DOOR SCHEDULE

OPENING NUMBER	DOORS		FRAMES	LABEL
	MATERIAL	SIZE	MATERIAL	
1	H.M.	3'-0" x 6'-8" x 1-3/4"	METAL	NONE
2	H.M.	2'- 7-3/4" x 6'-8" x 1-3/4"	METAL	NONE
3	H.M.	3'-0" x 6'-8" x 1-3/4"	METAL	NONE
4	H.M.	6'-0" x 6'-8" x 1-3/4"	METAL	B LABEL
5	H.M.	6'-0" x 6'-8" x 1-3/4"	METAL	B LABEL
6	H.M.	3'-0" x 6'-8" x 1-3/4"	METAL	1.5 HR.
7	H.M.	6'-0" x 6'-8" x 1-3/4"	METAL	B LABEL
8	–	–	–	–
9	H.M.	3'-0" x 6'-8" x 1-3/4"	METAL	1.5 HR.
10	H.M.	6'-0" x 6'-8" x 1-3/4"	METAL	B LABEL
11	–	–	–	–
12	WOOD	3'-0" x 6'-8" x 1-3/4"	–	–

REVISIONS			
No.	Date	Description	
1	05-15-2017	EDITED SYMBOL SCHEDULE	

ASSOCIATES
Daniel T. Calongne and
7911 Wrenwood Blvd., Suite D
Baton Rouge, Louisiana 70809
voice (225)922-9223 fax (225)922-9414

EASTERN LOUISIANA MENTAL HEALTH SYSTEM
JACKSON, LOUISIANA

LIFE SAFETY CODE DRAWINGS
FOR VARIOUS BUILDINGS

STATE OF LOUISIANA
DANIEL T. CALONGNE
REG. NO. 15220
REGISTERED
PROFESSIONAL
ARCHITECT
2/24/12

DRAWING TITLE

LIFE SAFETY PLAN
VETERANS HOUSE

Drawn:	SNA
Checked:	DTC
Date:	2-24-12
Project No.:	11-077

Sheet

LS-7.0

15 of 15